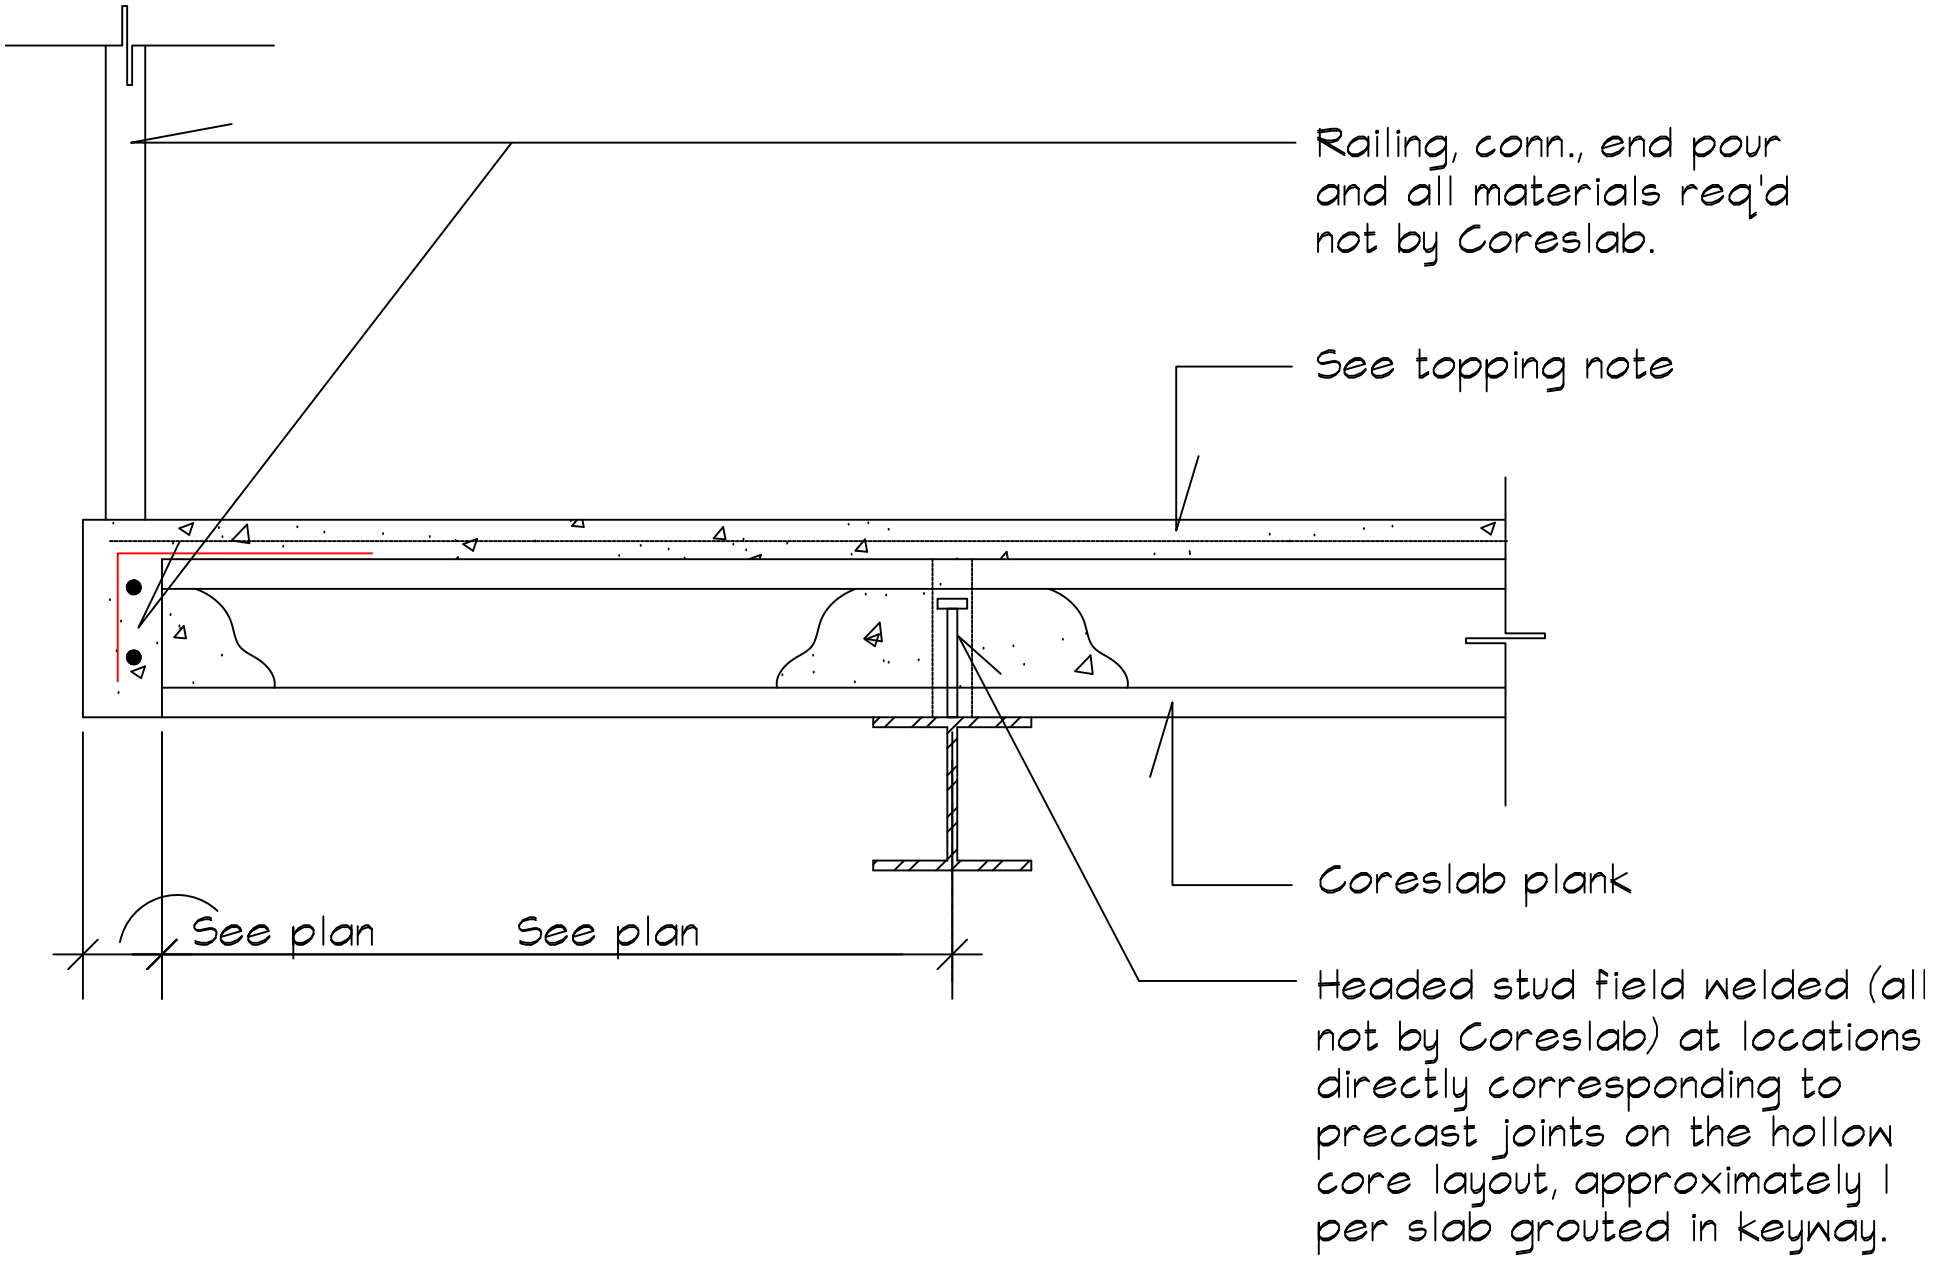

Railing, conn., end pour and all materials req'd not by Coreslab.
See topping note
Coreslab plank
See plan
See plan
Headed stud field welded (all not by Coreslab) at locations directly corresponding to precast joints on the hollow core layout, approximately 1 per slab grouted in keyway.

D7