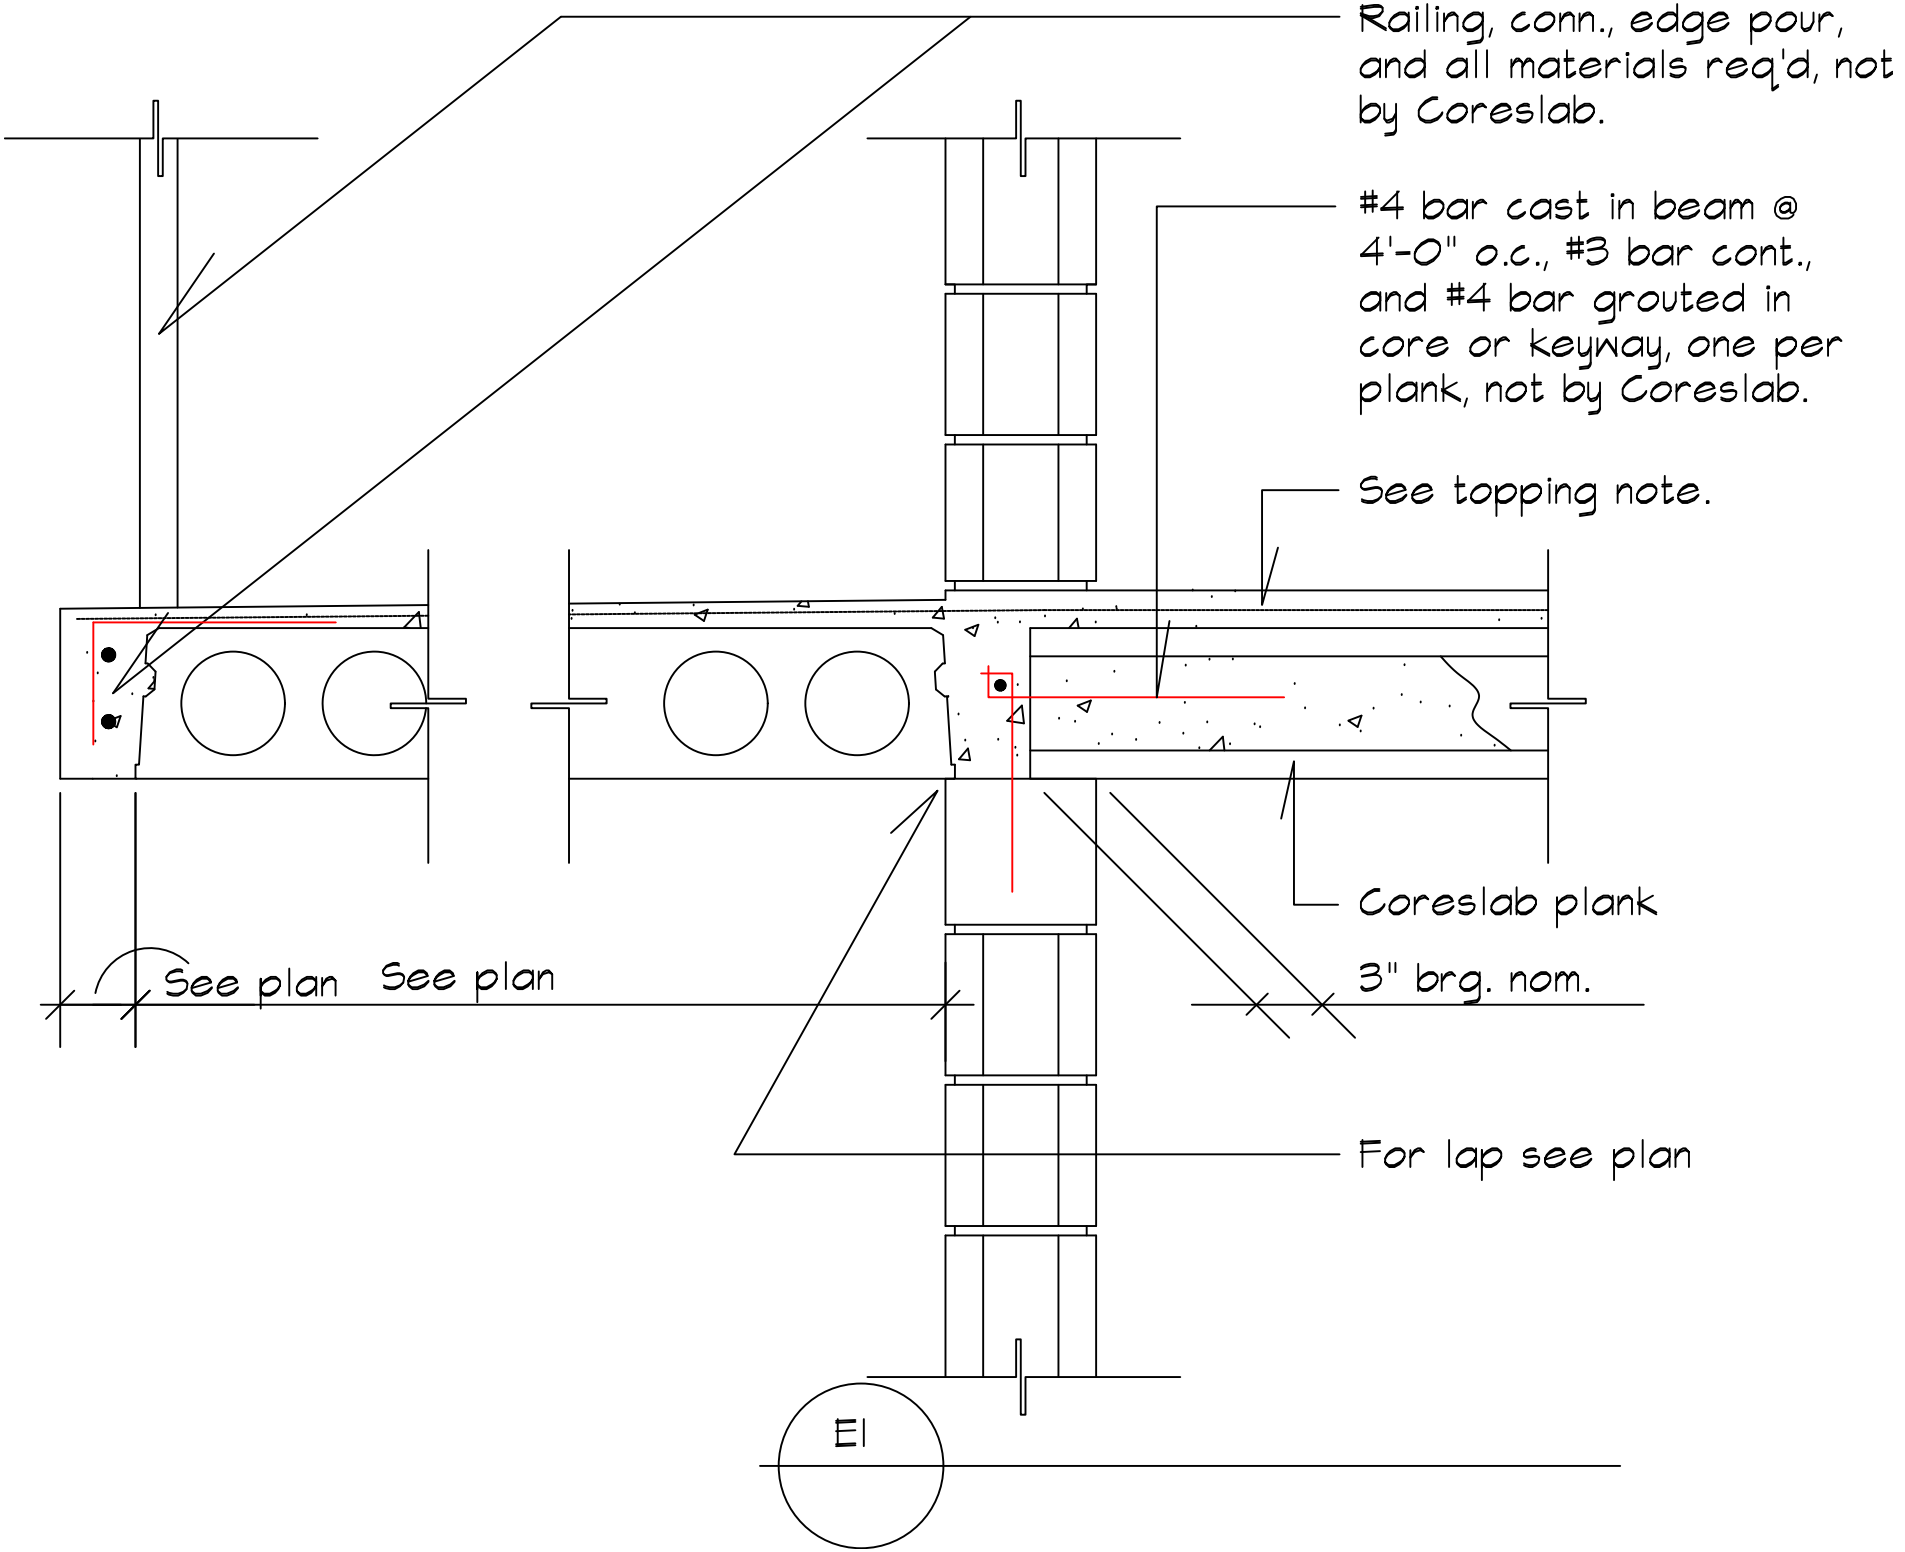

Railing, conn., edge pour, and all materials req'd, not by Coreslab.
#4 bar cast in beam @ 4'-0" o.c., #3 bar cont., and #4 bar grouted in core or keyway, one per plank, not by Coreslab.
See topping note.
Coreslab plank
3" brg. nom.
See plan
See plan
For lap see plan
El