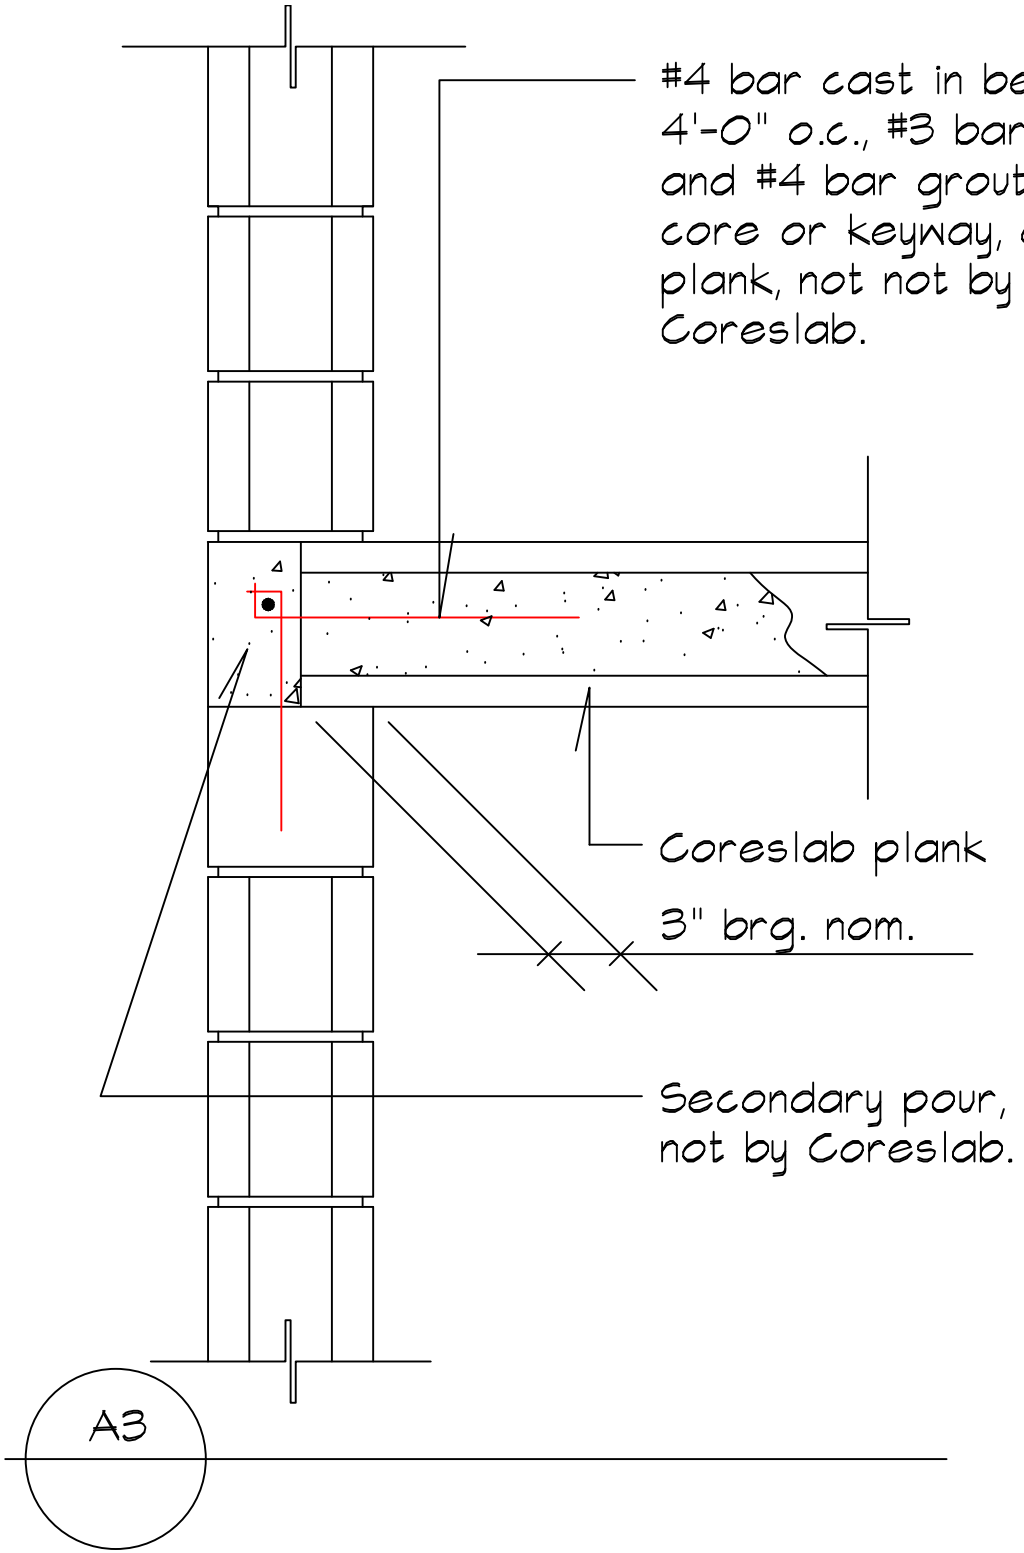

#4 bar cast in beam @ 4'-0" o.c., #3 bar cont., and #4 bar grouted in core or keyway, one per plank, not not by Coreslab.
Coreslab plank
3" brg. nom.
Secondary pour, not by Coreslab.
A3