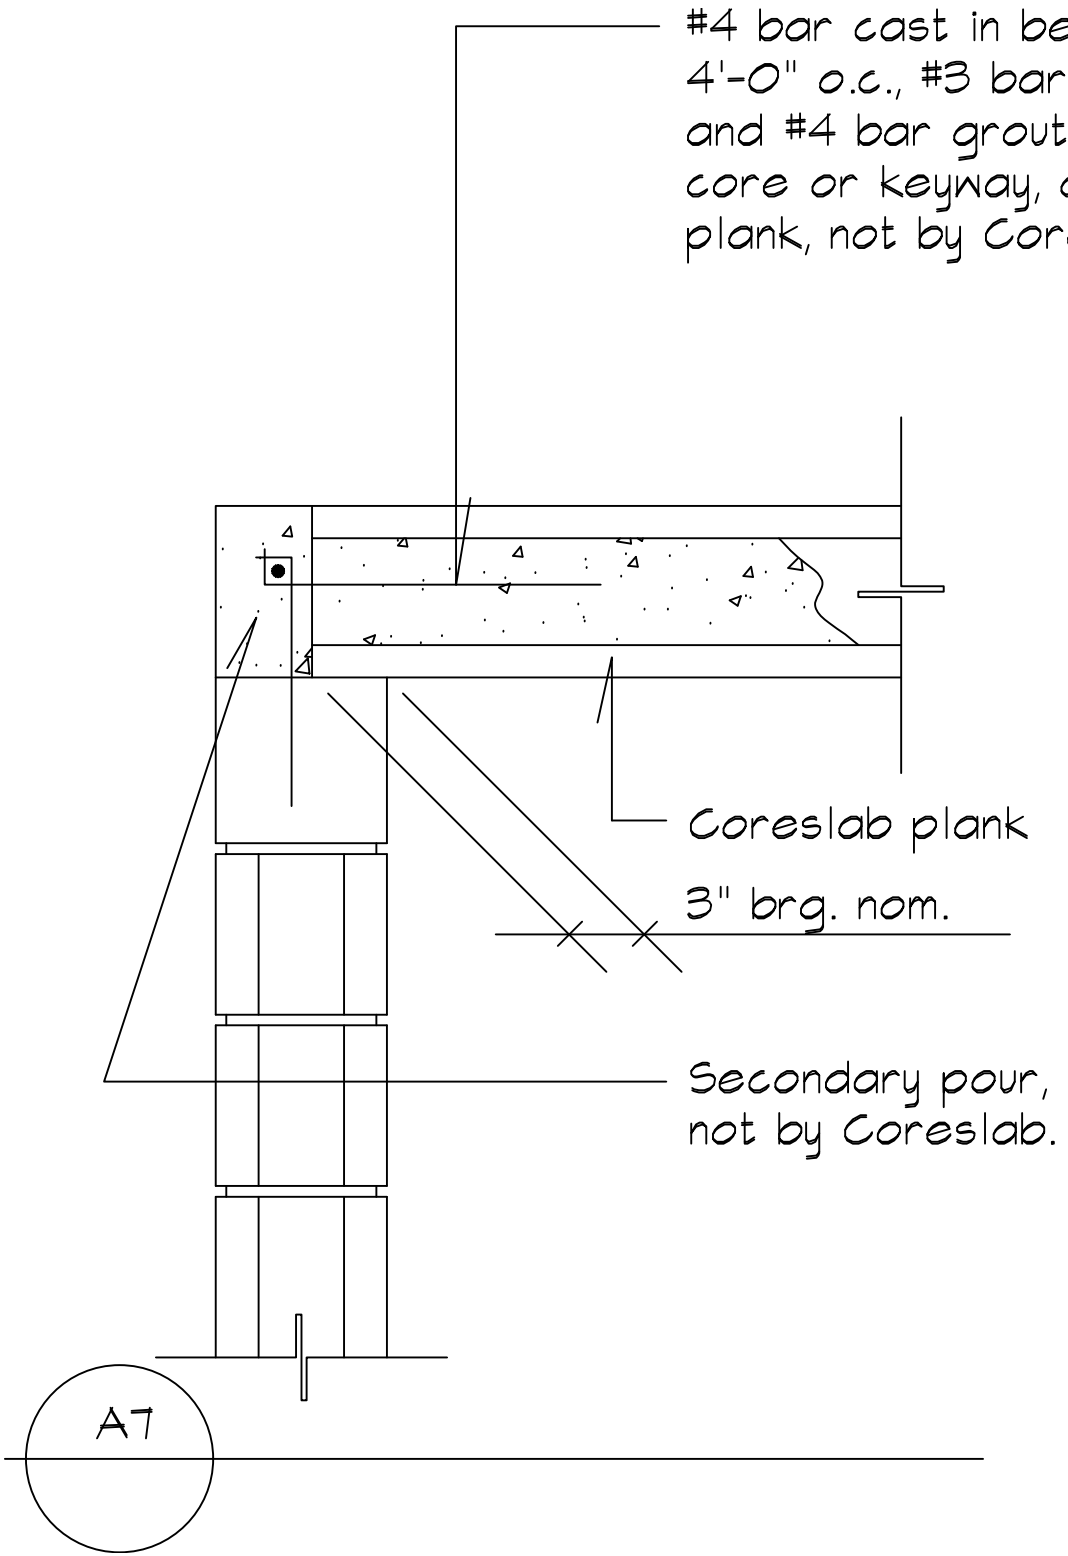

#4 bar cast in beam @
4'-0" o.c., #3 bar cont.,
and #4 bar grouted in
core or keyway, one per
plank, not by Coreslab.
Coreslab plank
3" brg. nom.
Secondary pour,
not by Coreslab.
A7