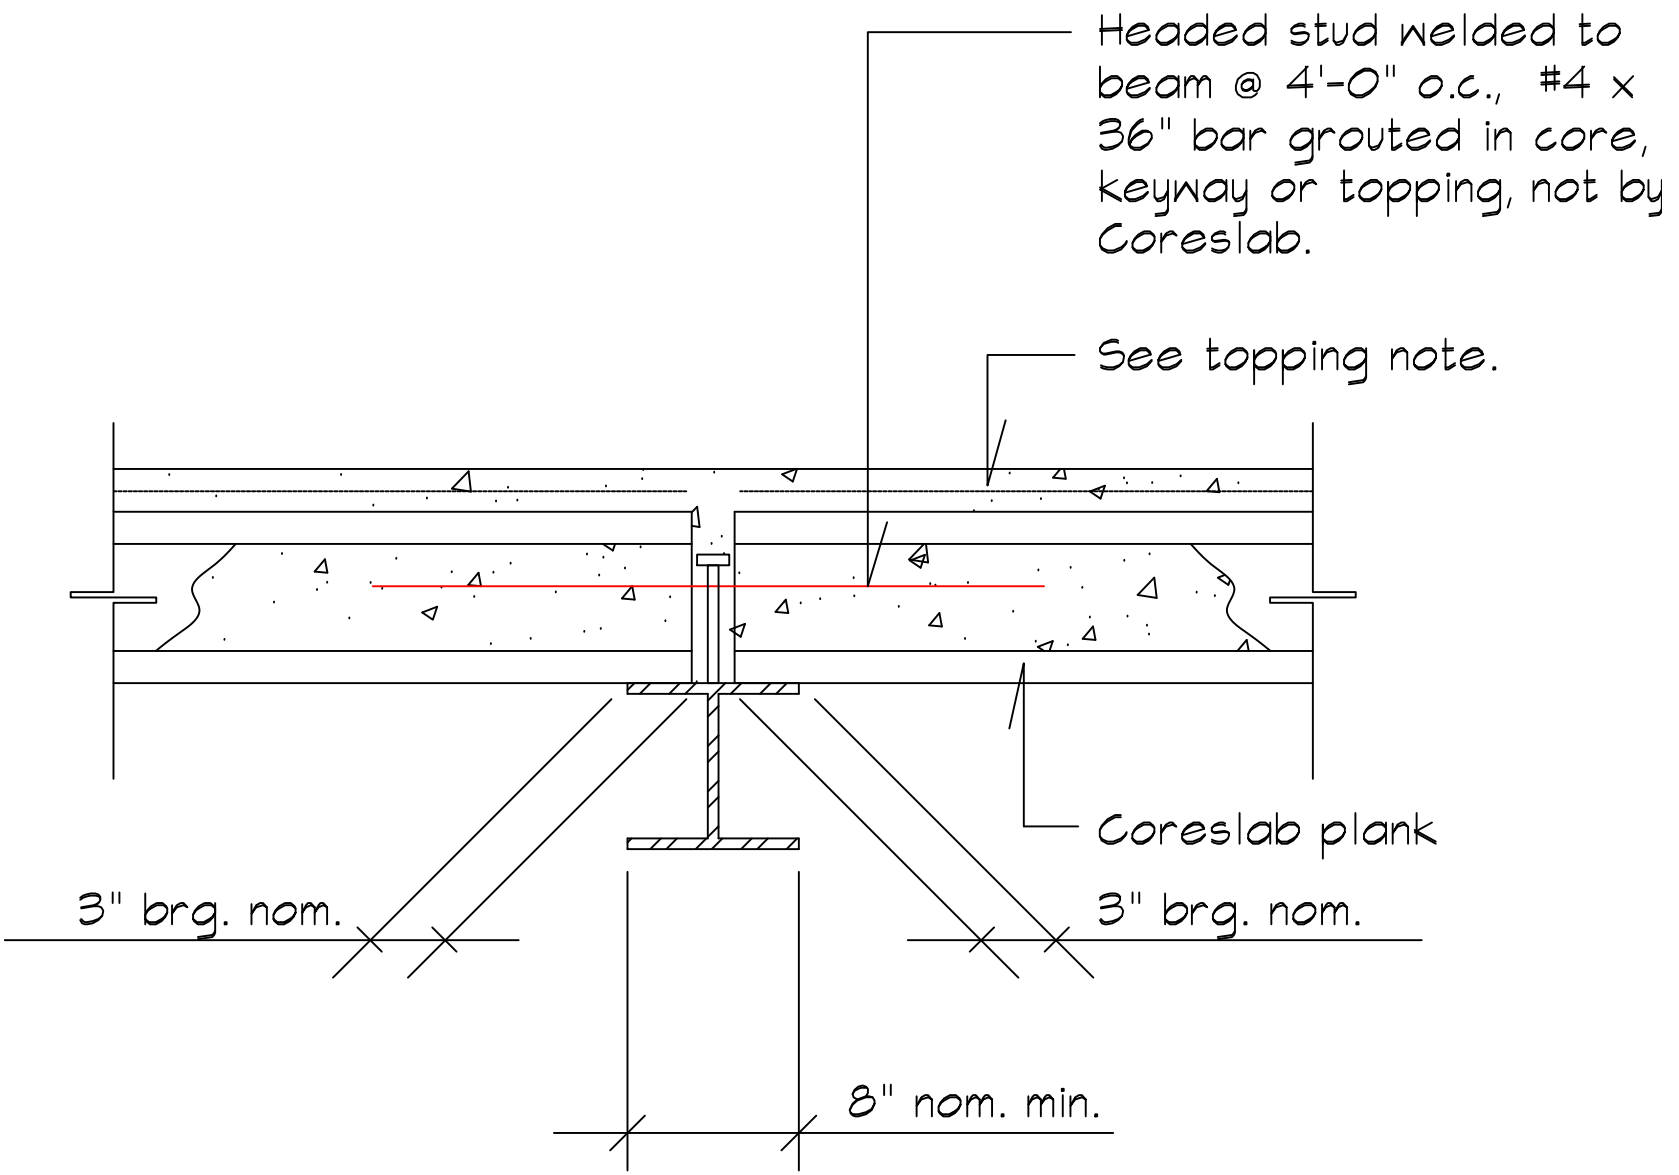

Headed stud welded to beam @ 4'-0" o.c., #4 x 36" bar grouted in core, keyway or topping, not by Coreslab.
See topping note.
Coreslab plank
3" brg. nom.
3" brg. nom.
8" nom. min.

B12