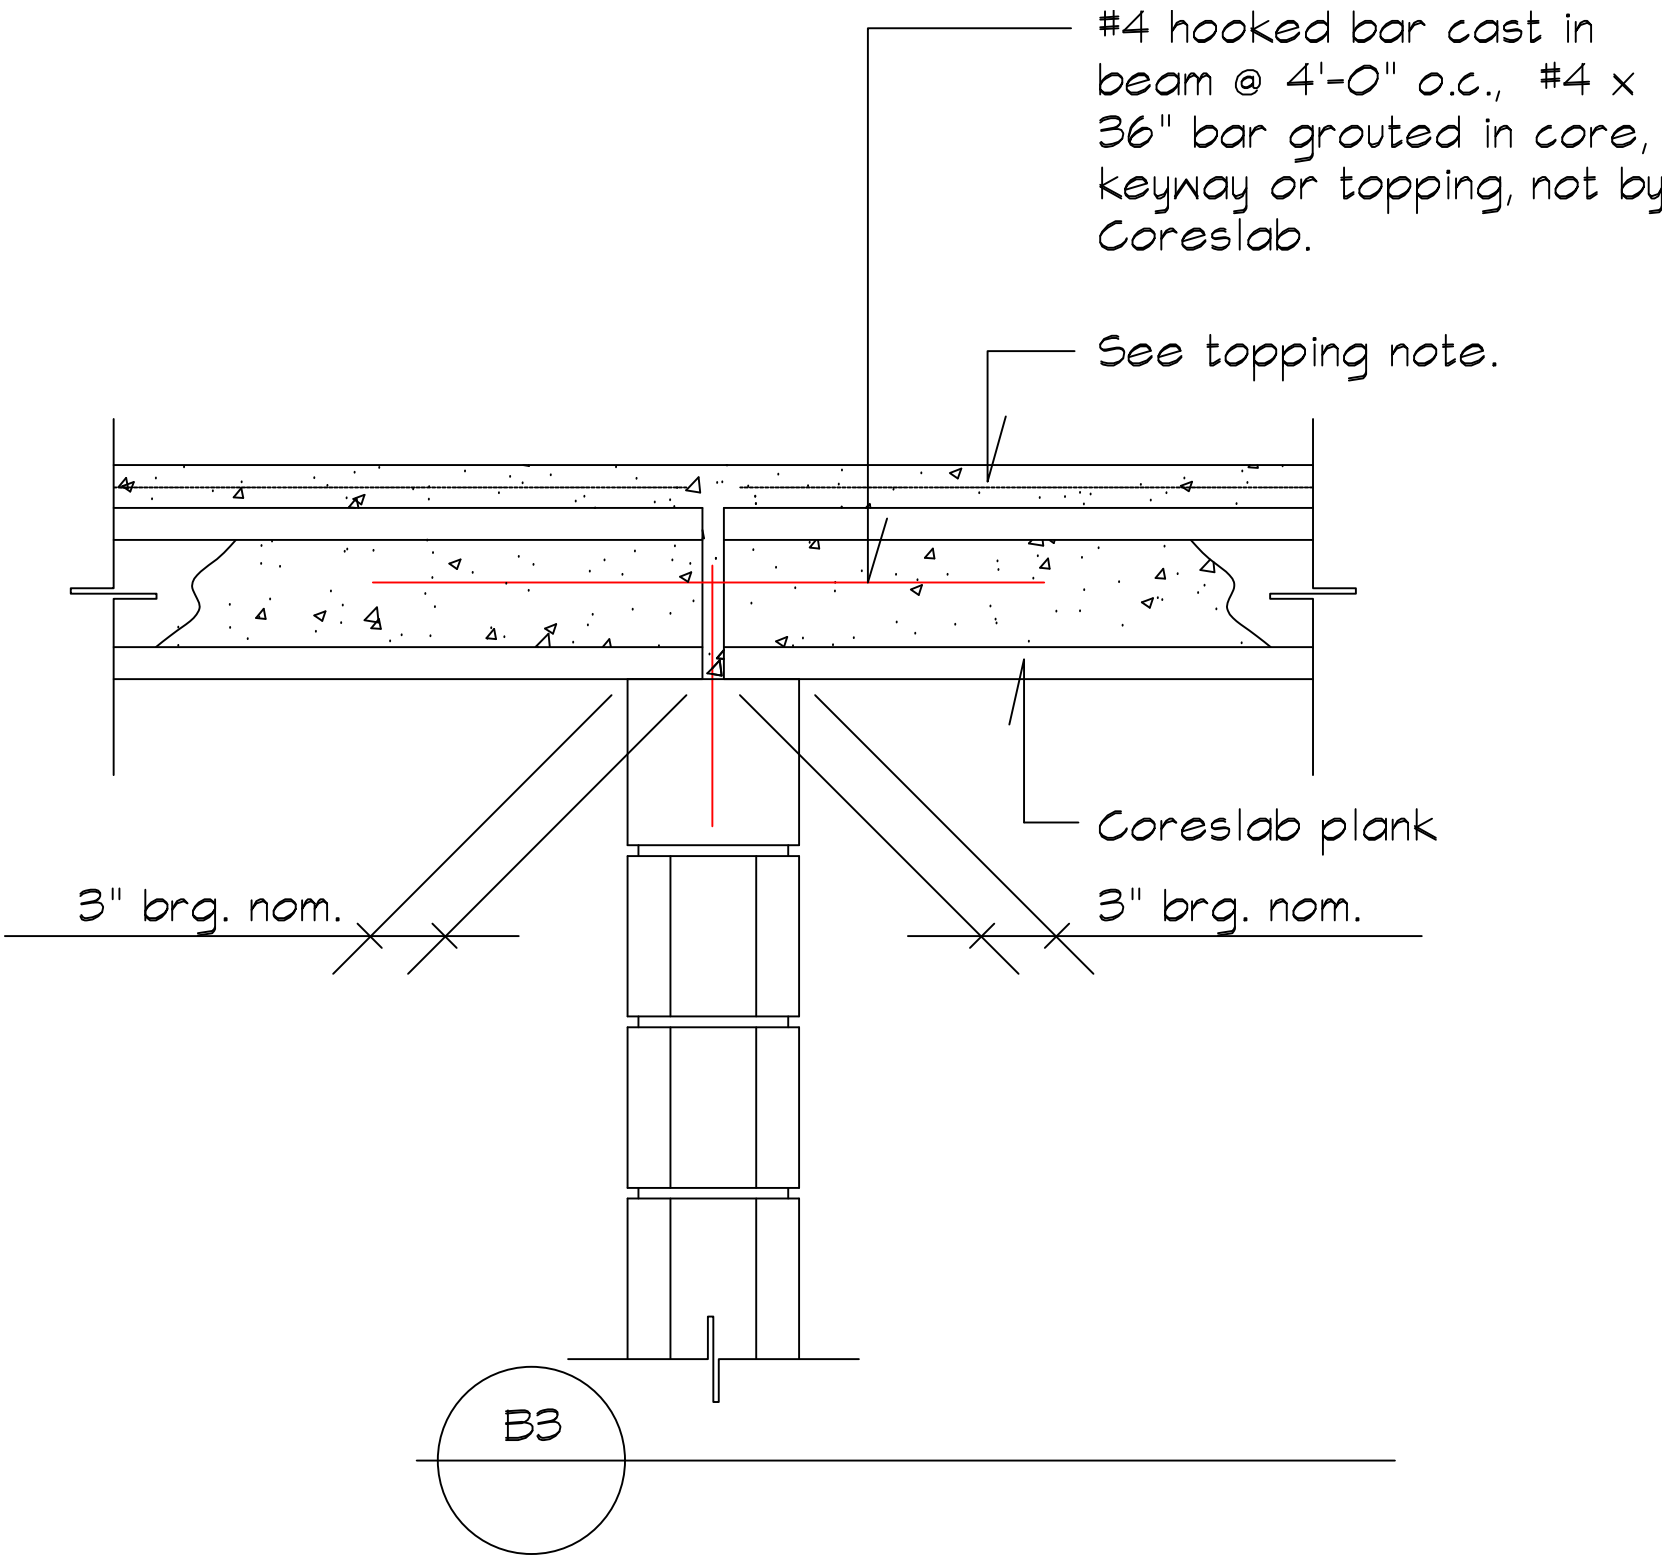

#4 hooked bar cast in beam @ 4'-0" o.c., #4 x 36" bar grouted in core, keyway or topping, not by Coreslab.
See topping note.
Coreslab plank
3" brg. nom.
3" brg. nom.
B3