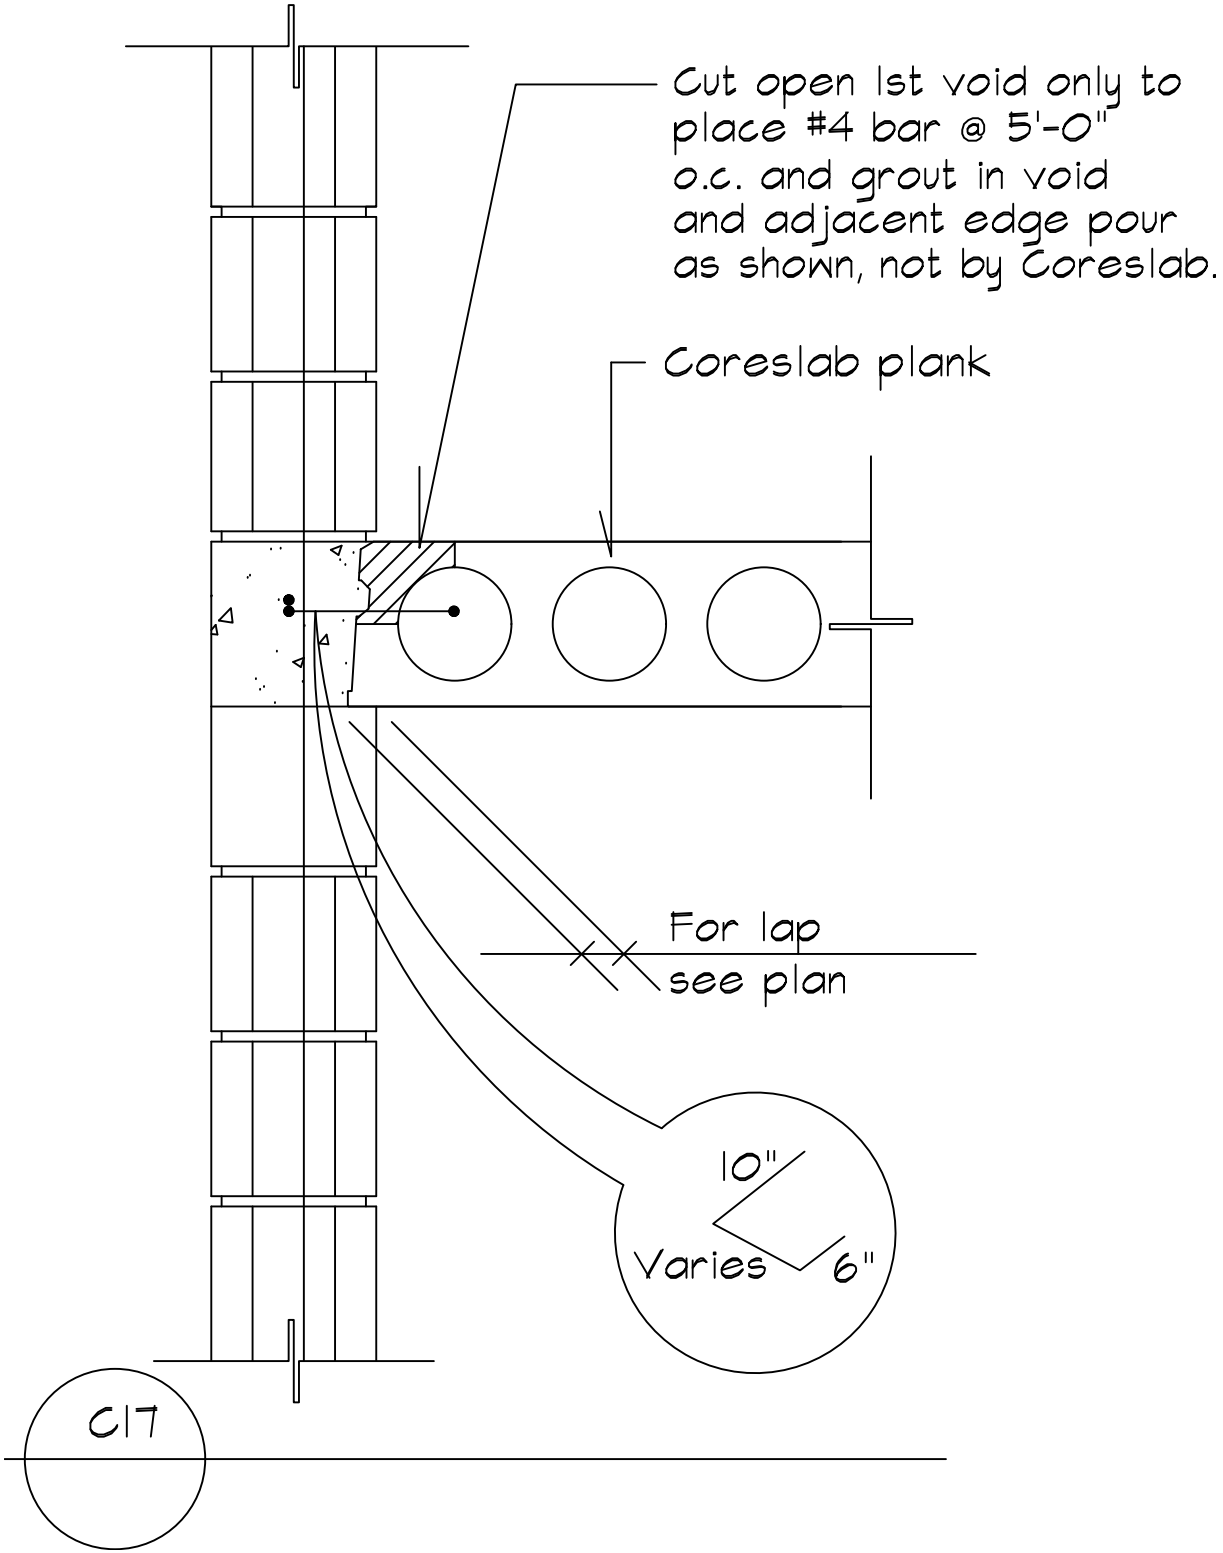

Cut open 1st void only to place #4 bar @ 5'-0" o.c. and grout in void and adjacent edge pour as shown, not by Coreslab.
Coreslab plank
For lap see plan
10"
Varies
6"
C17