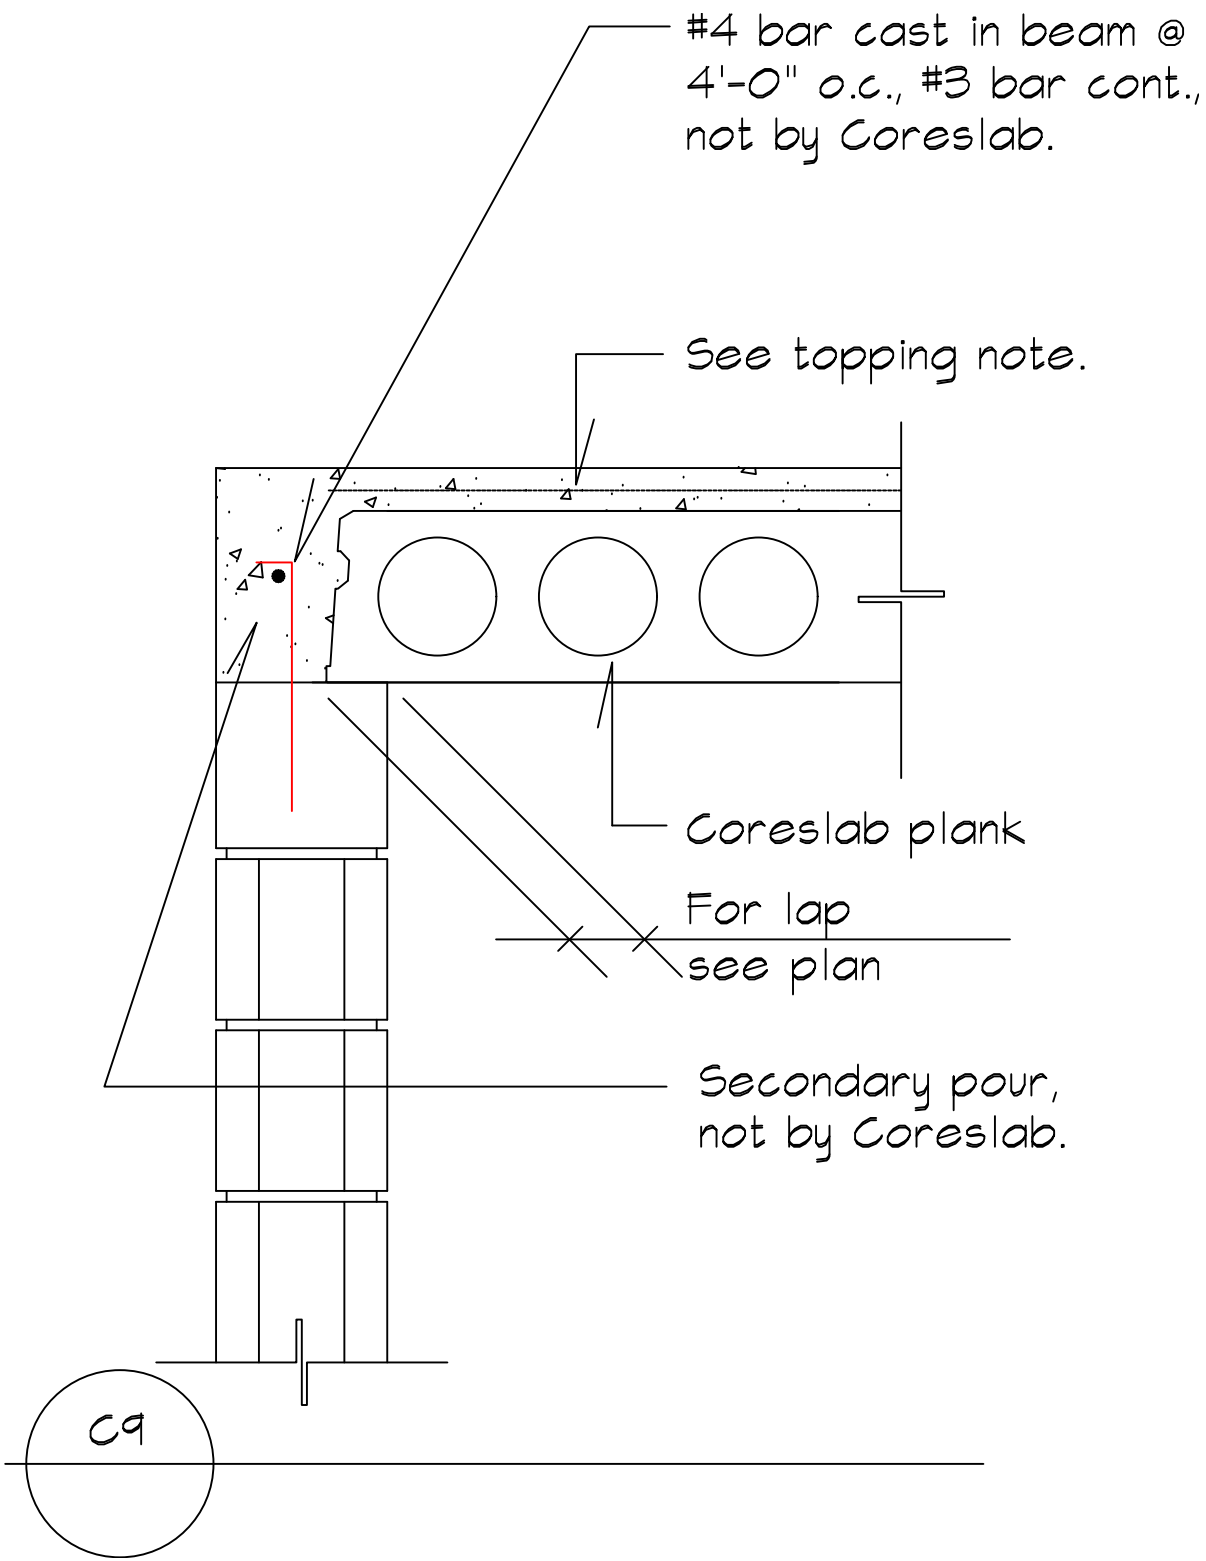

#4 bar cast in beam @
4'-0" o.c., #3 bar cont.,
not by Coreslab.
See topping note.
Coreslab plank
For lap
see plan
Secondary pour,
not by Coreslab.
C9