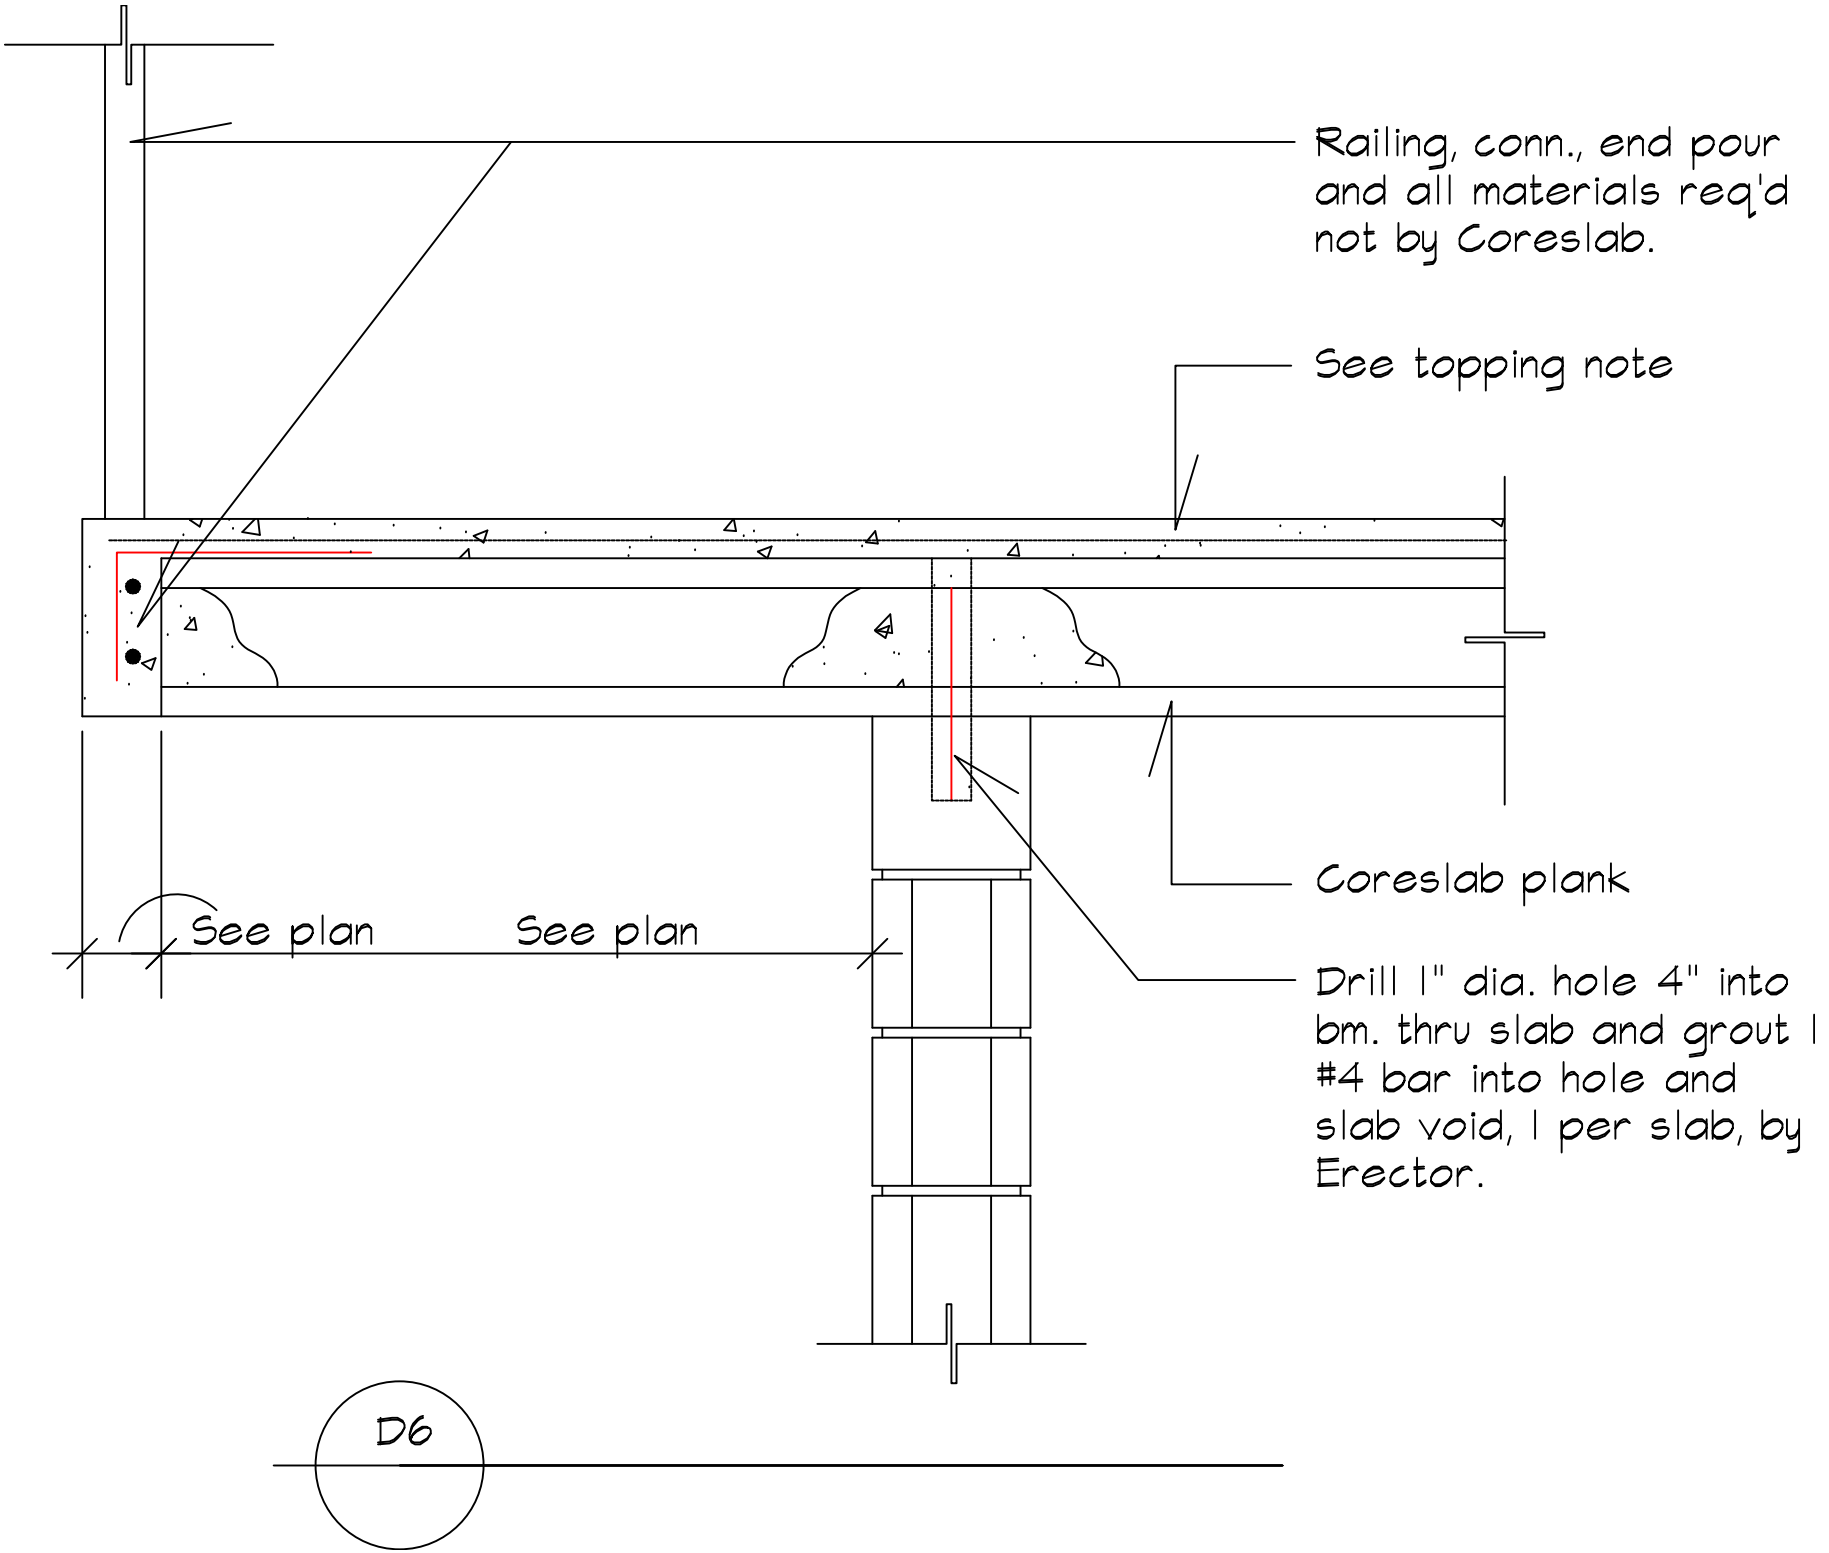

Railing, conn., end pour and all materials req'd not by Coreslab.
See topping note
Coreslab plank
See plan
See plan
Drill 1" dia. hole 4" into bm. thru slab and grout 1 #4 bar into hole and slab void, 1 per slab, by Erector.
D6