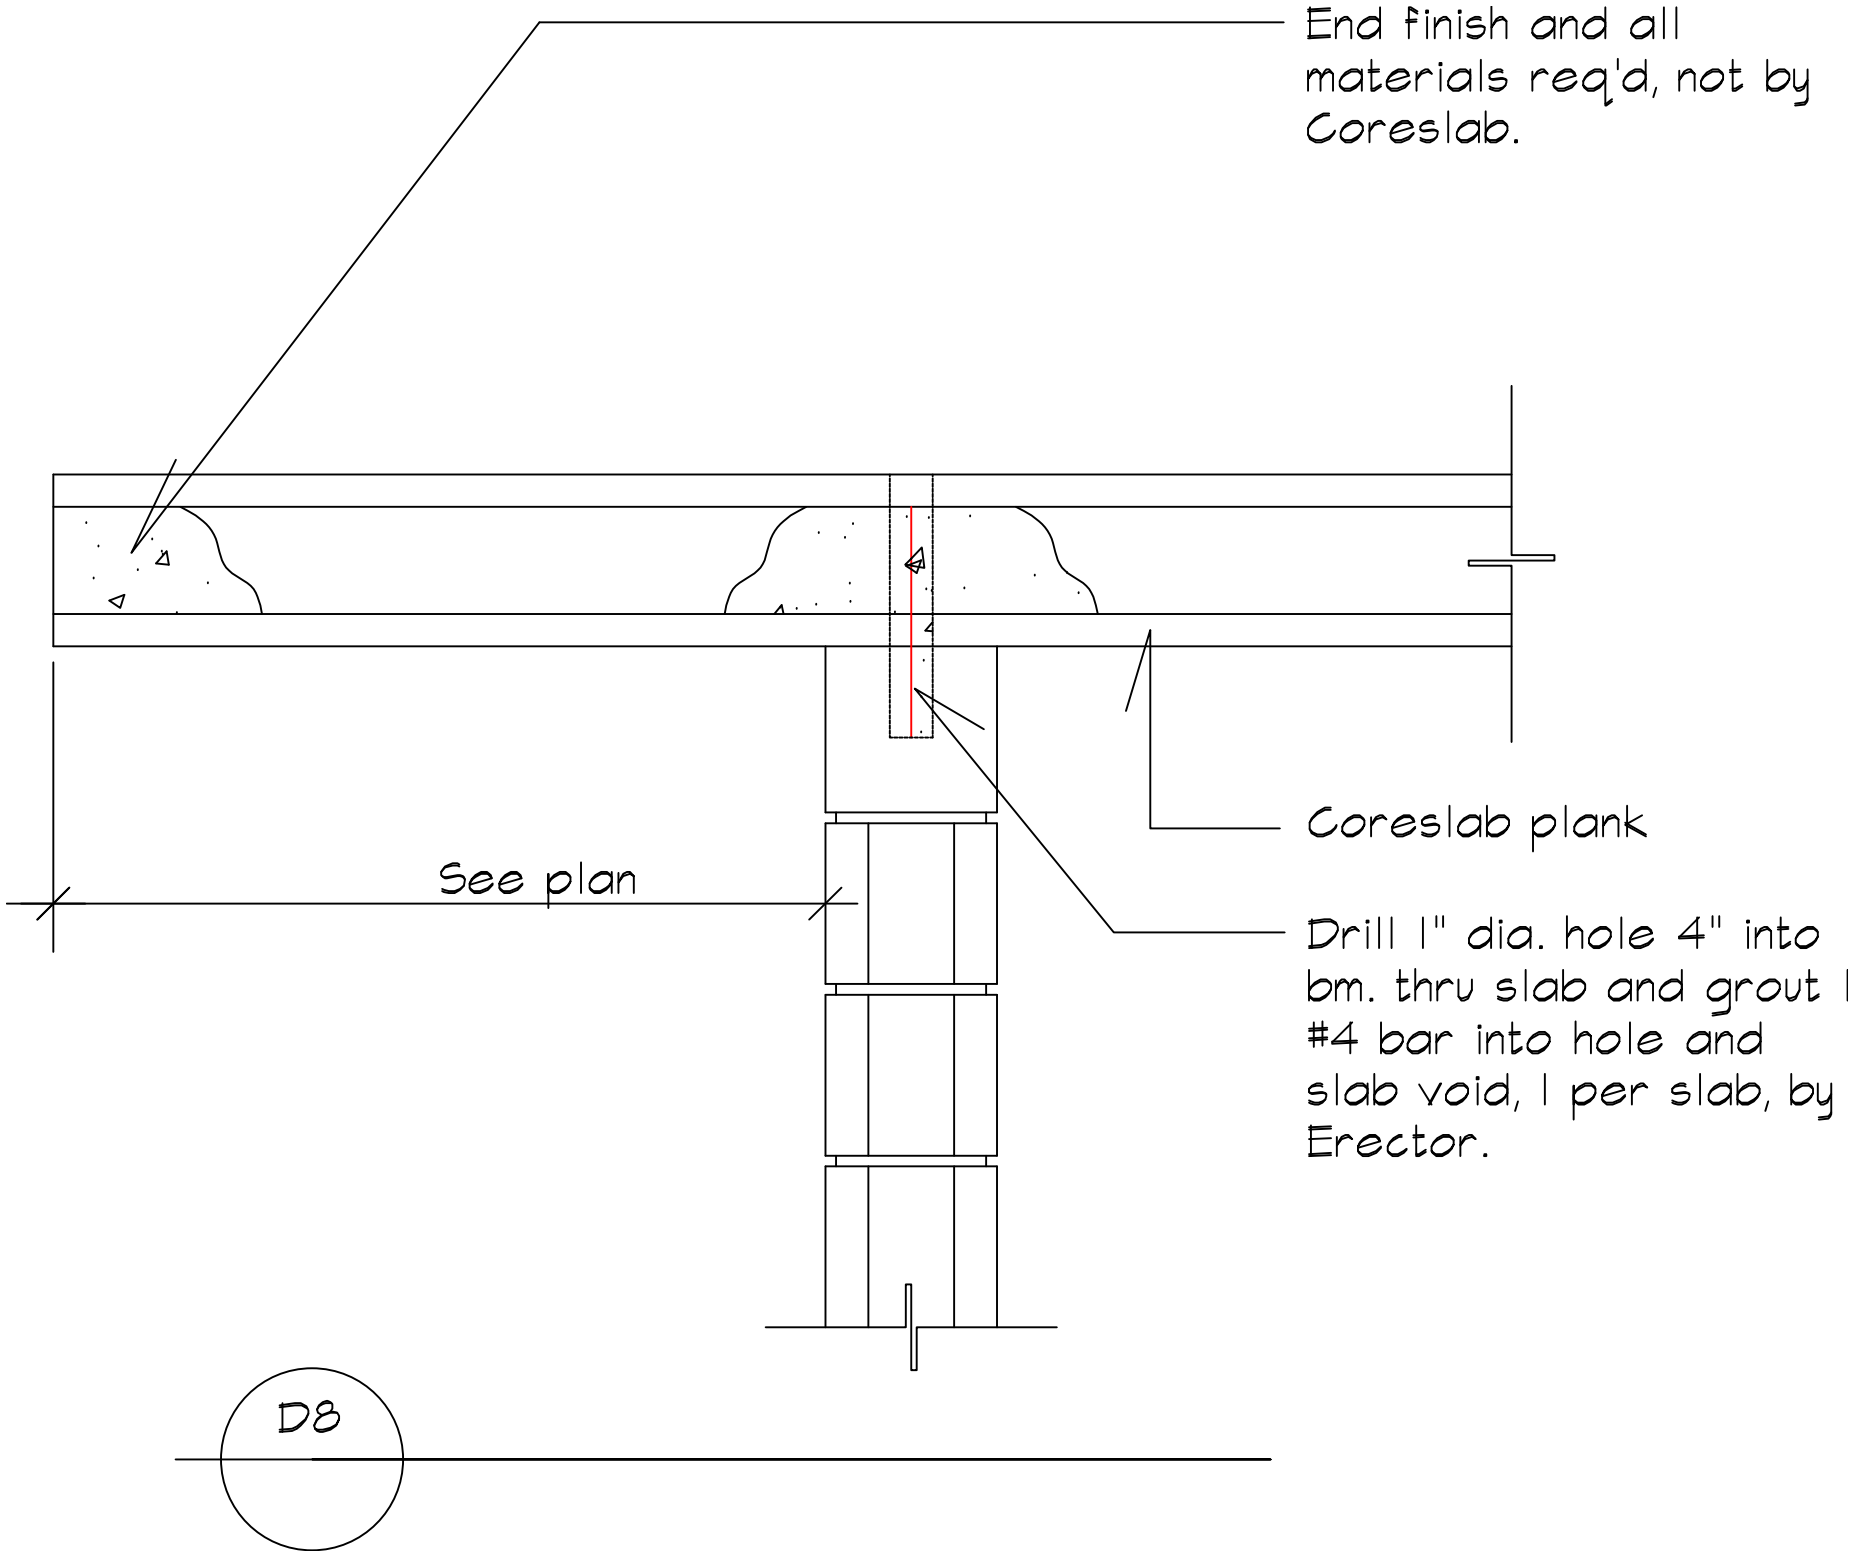

End finish and all materials req'd, not by Coreslab.
Coreslab plank
See plan
Drill 1" dia. hole 4" into bm. thru slab and grout 1 #4 bar into hole and slab void, 1 per slab, by Erector.
D8