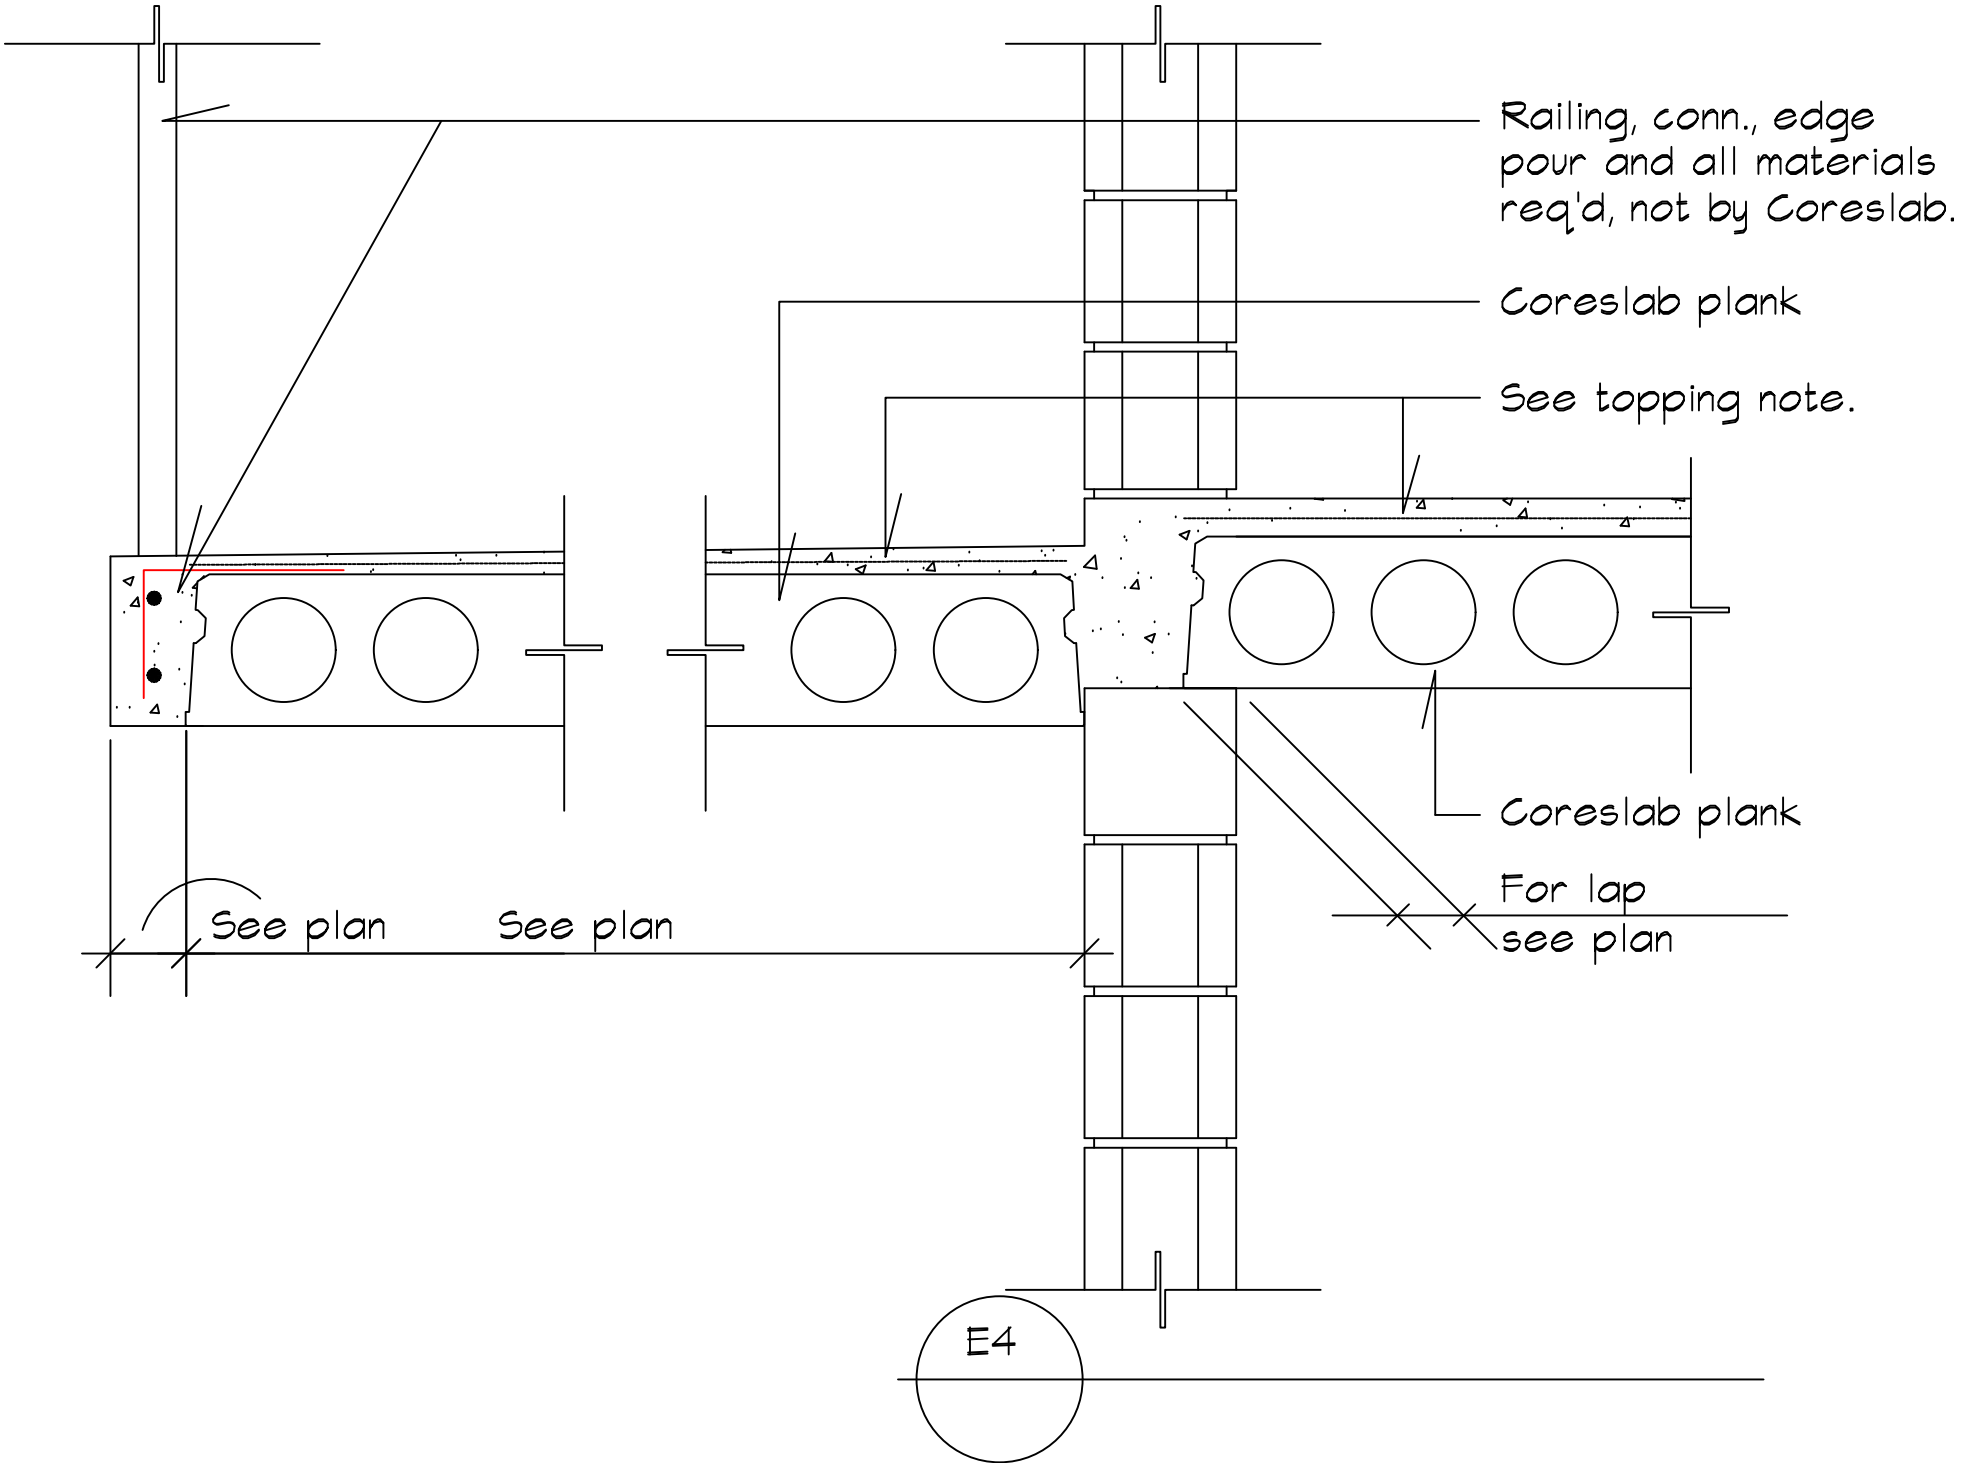

Railing, conn., edge pour and all materials req'd, not by Coreslab.
Coreslab plank
See topping note.
Coreslab plank
For lap see plan
See plan
See plan
E4