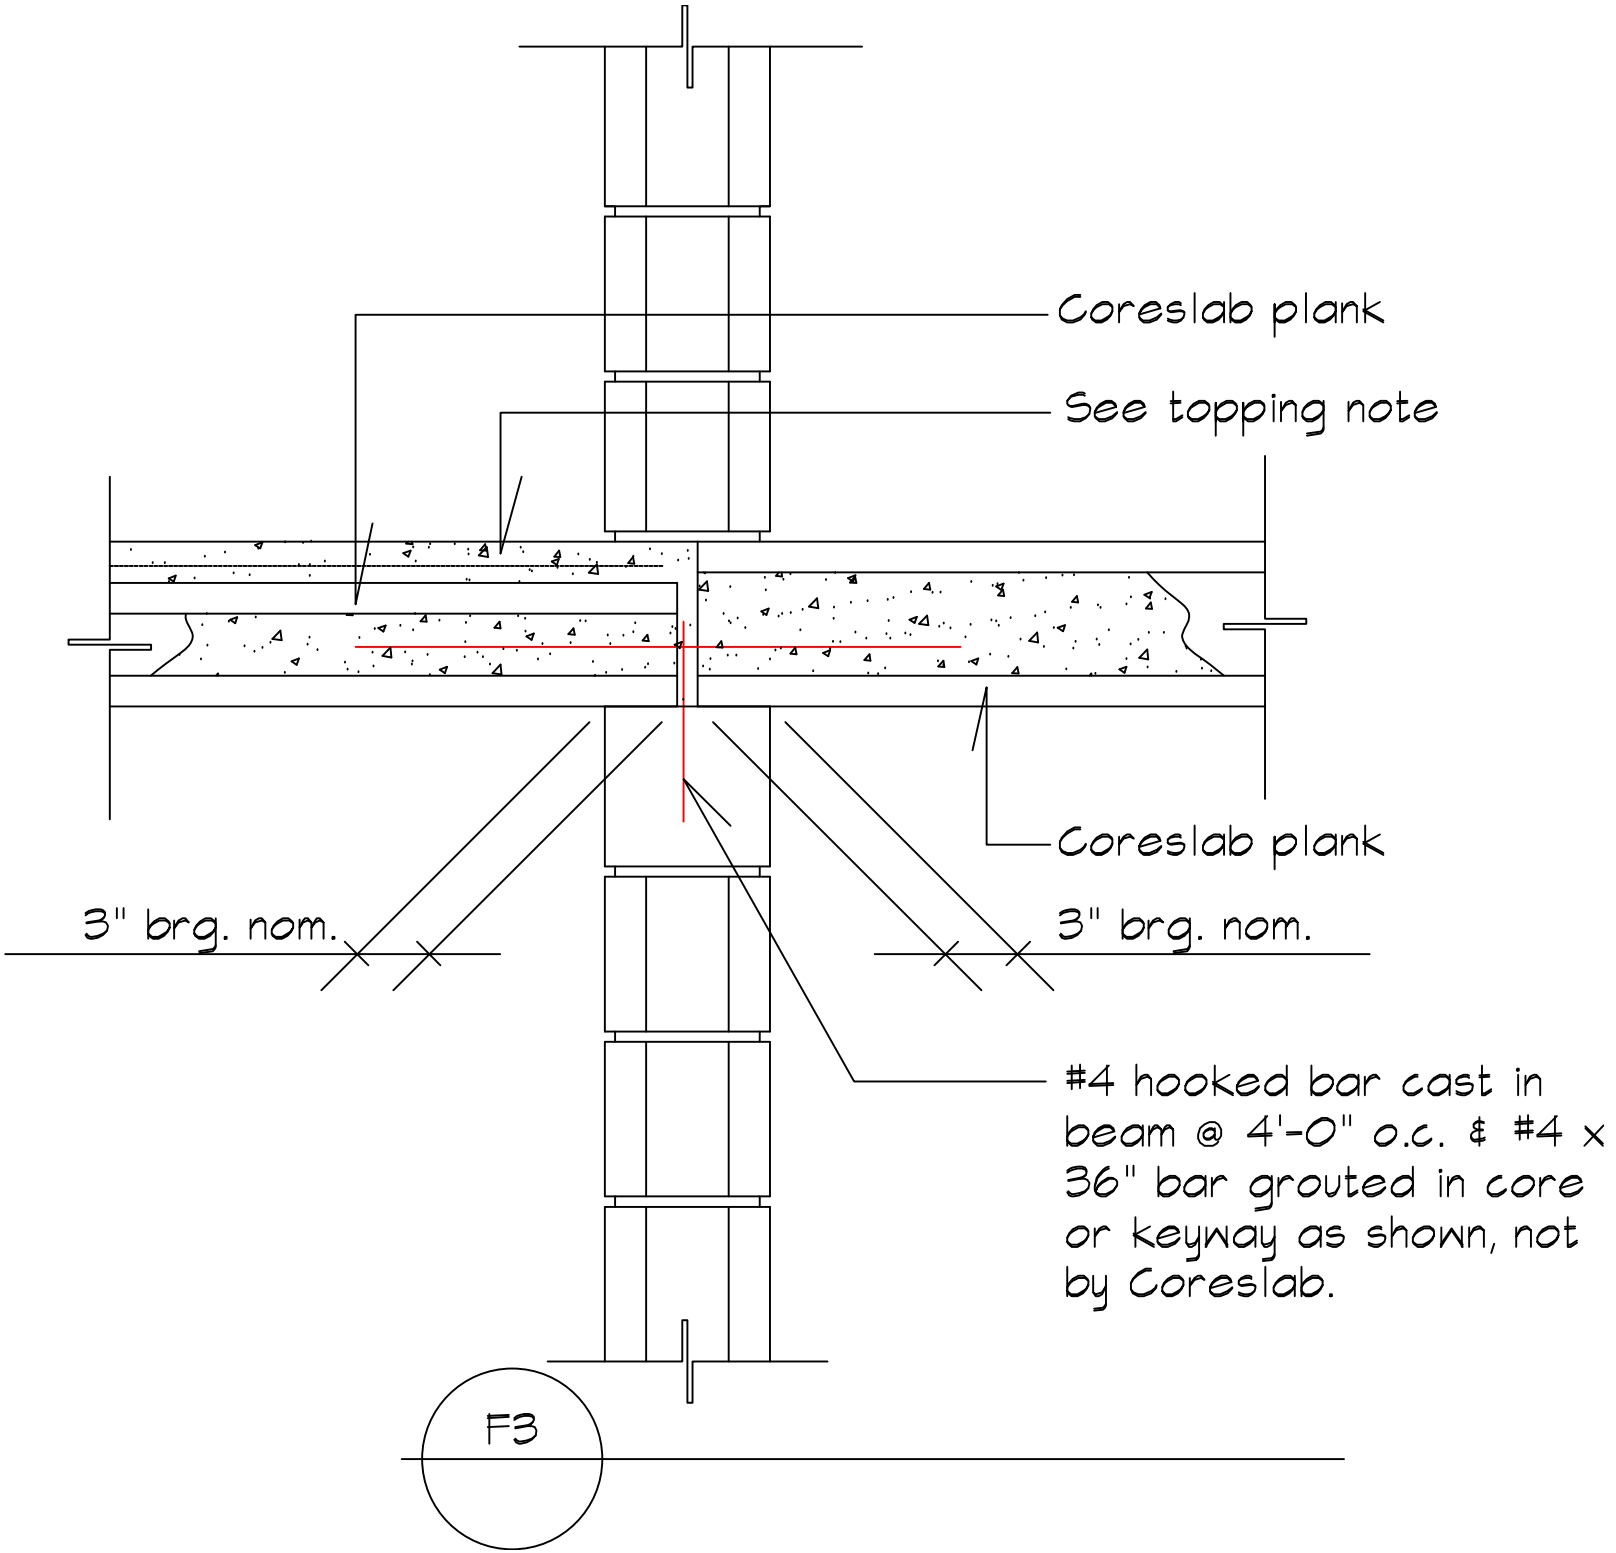

Coreslab plank
See topping note
Coreslab plank
3" brg. nom.
3" brg. nom.
#4 hooked bar cast in beam @ 4'-0" o.c. & #4 x 36" bar grouted in core or keyway as shown, not by Coreslab.
F3