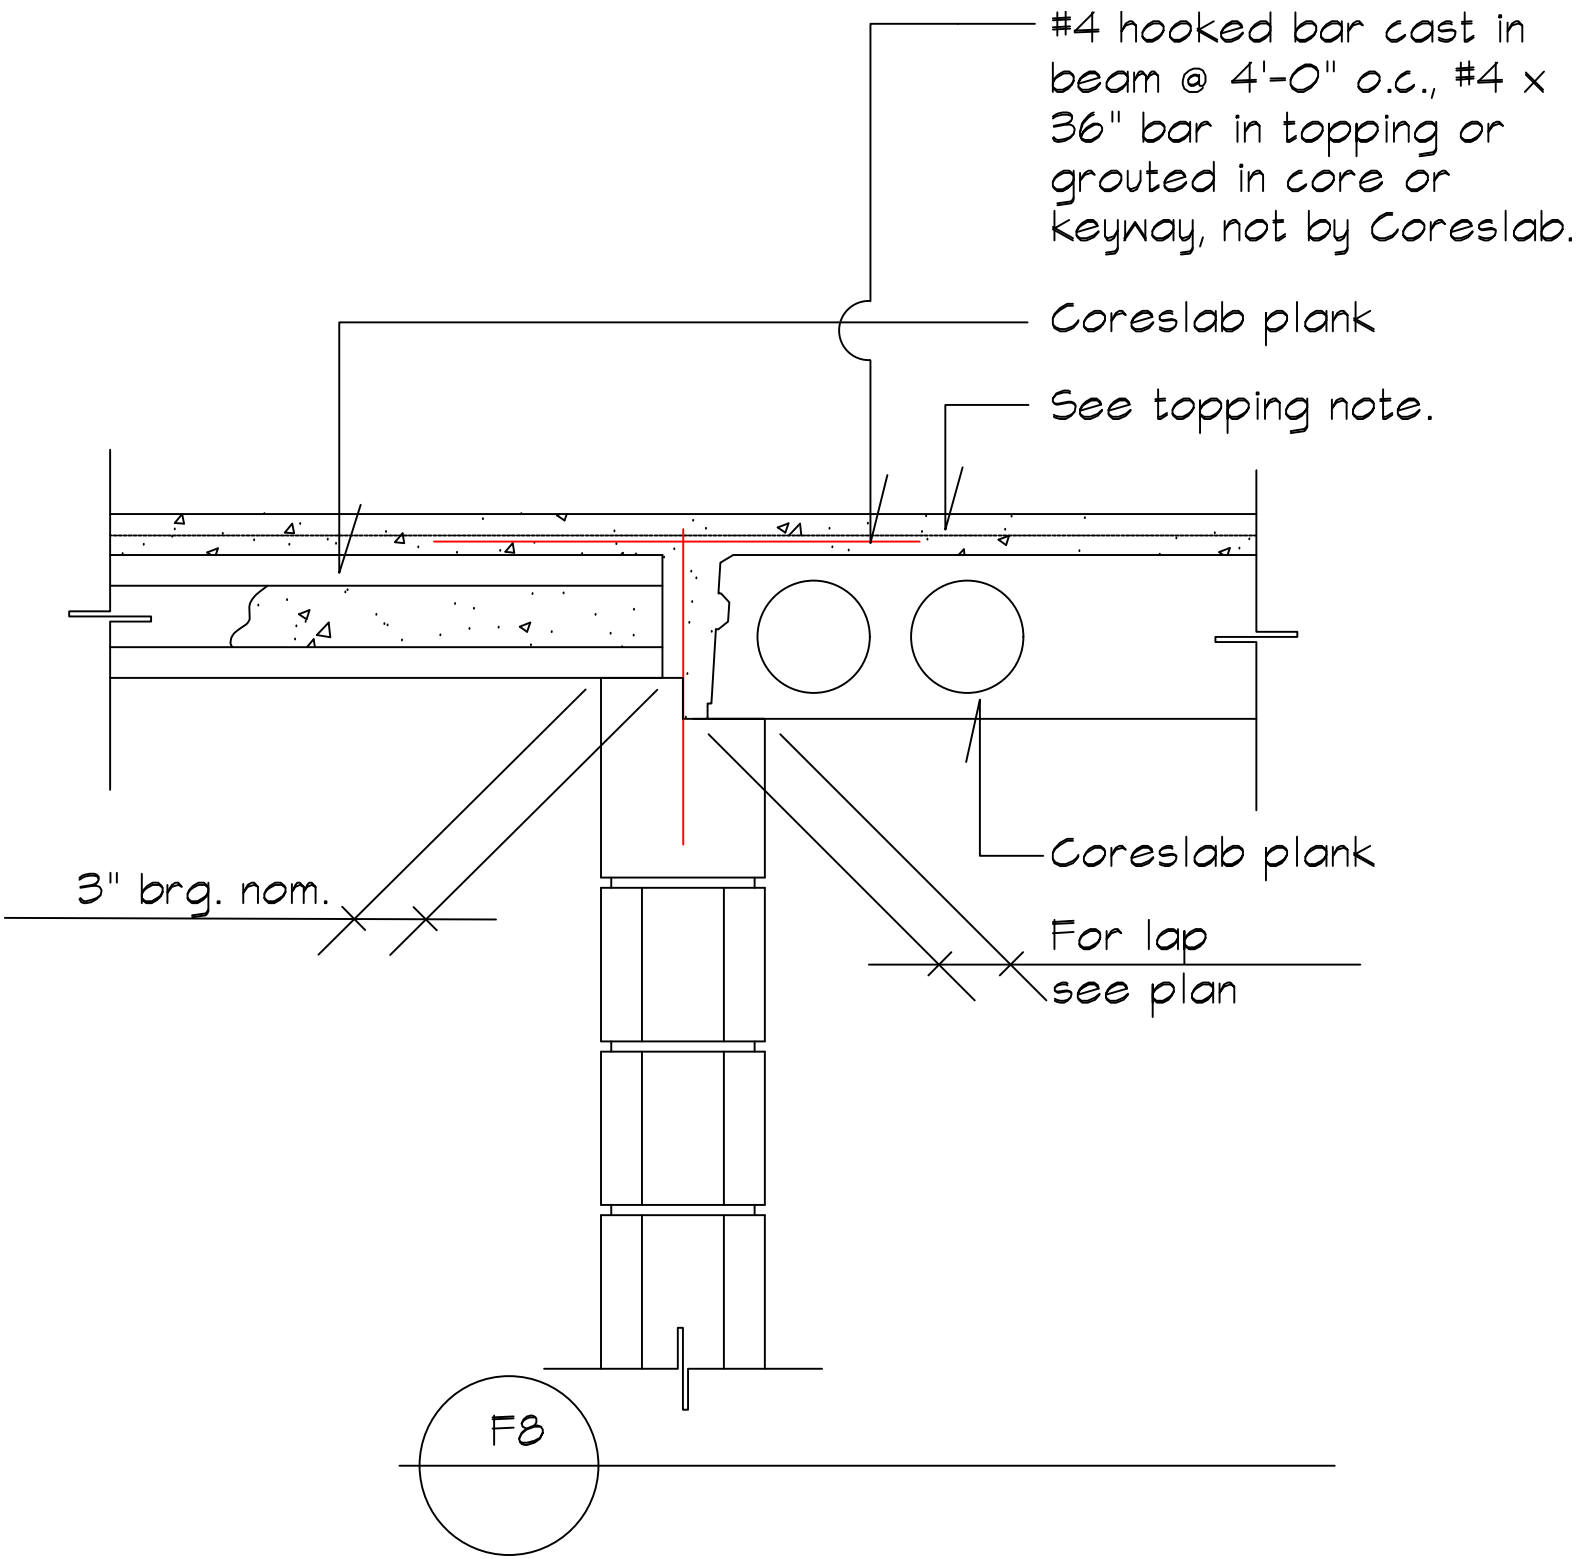

#4 hooked bar cast in beam @ 4'-0" o.c., #4 x 36" bar in topping or grouted in core or keyway, not by Coreslab.
Coreslab plank
See topping note.
Coreslab plank
3" brg. nom.
For lap see plan
F8