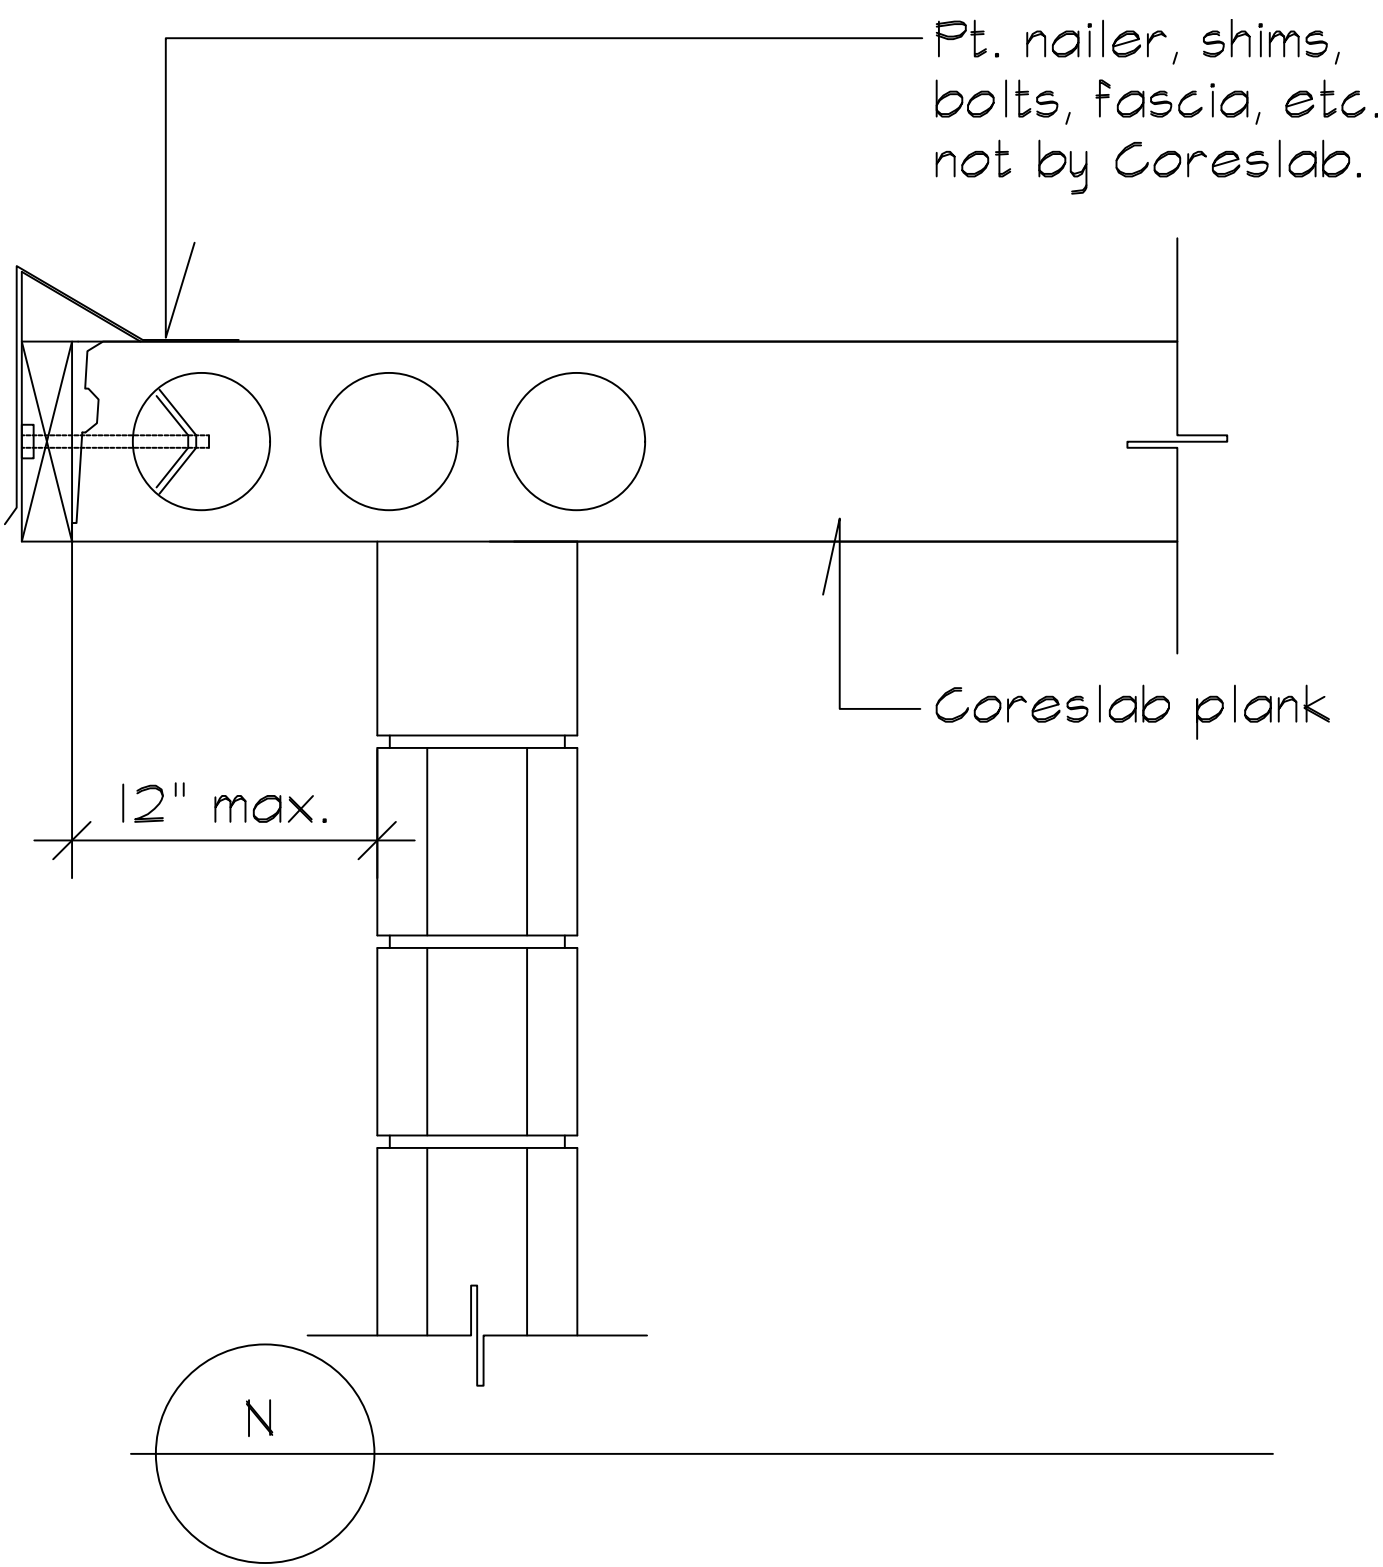

Pt. nailer, shims,
bolts, fascia, etc.
not by Coreslab.
Coreslab plank
12" max.
N